Name of Work: Improvements to Roads and Drains at Vidyaranyapura Layout Main Road and Cross Roads and Surrounding areas in Ward No. 09 (Vidyaranyapura).

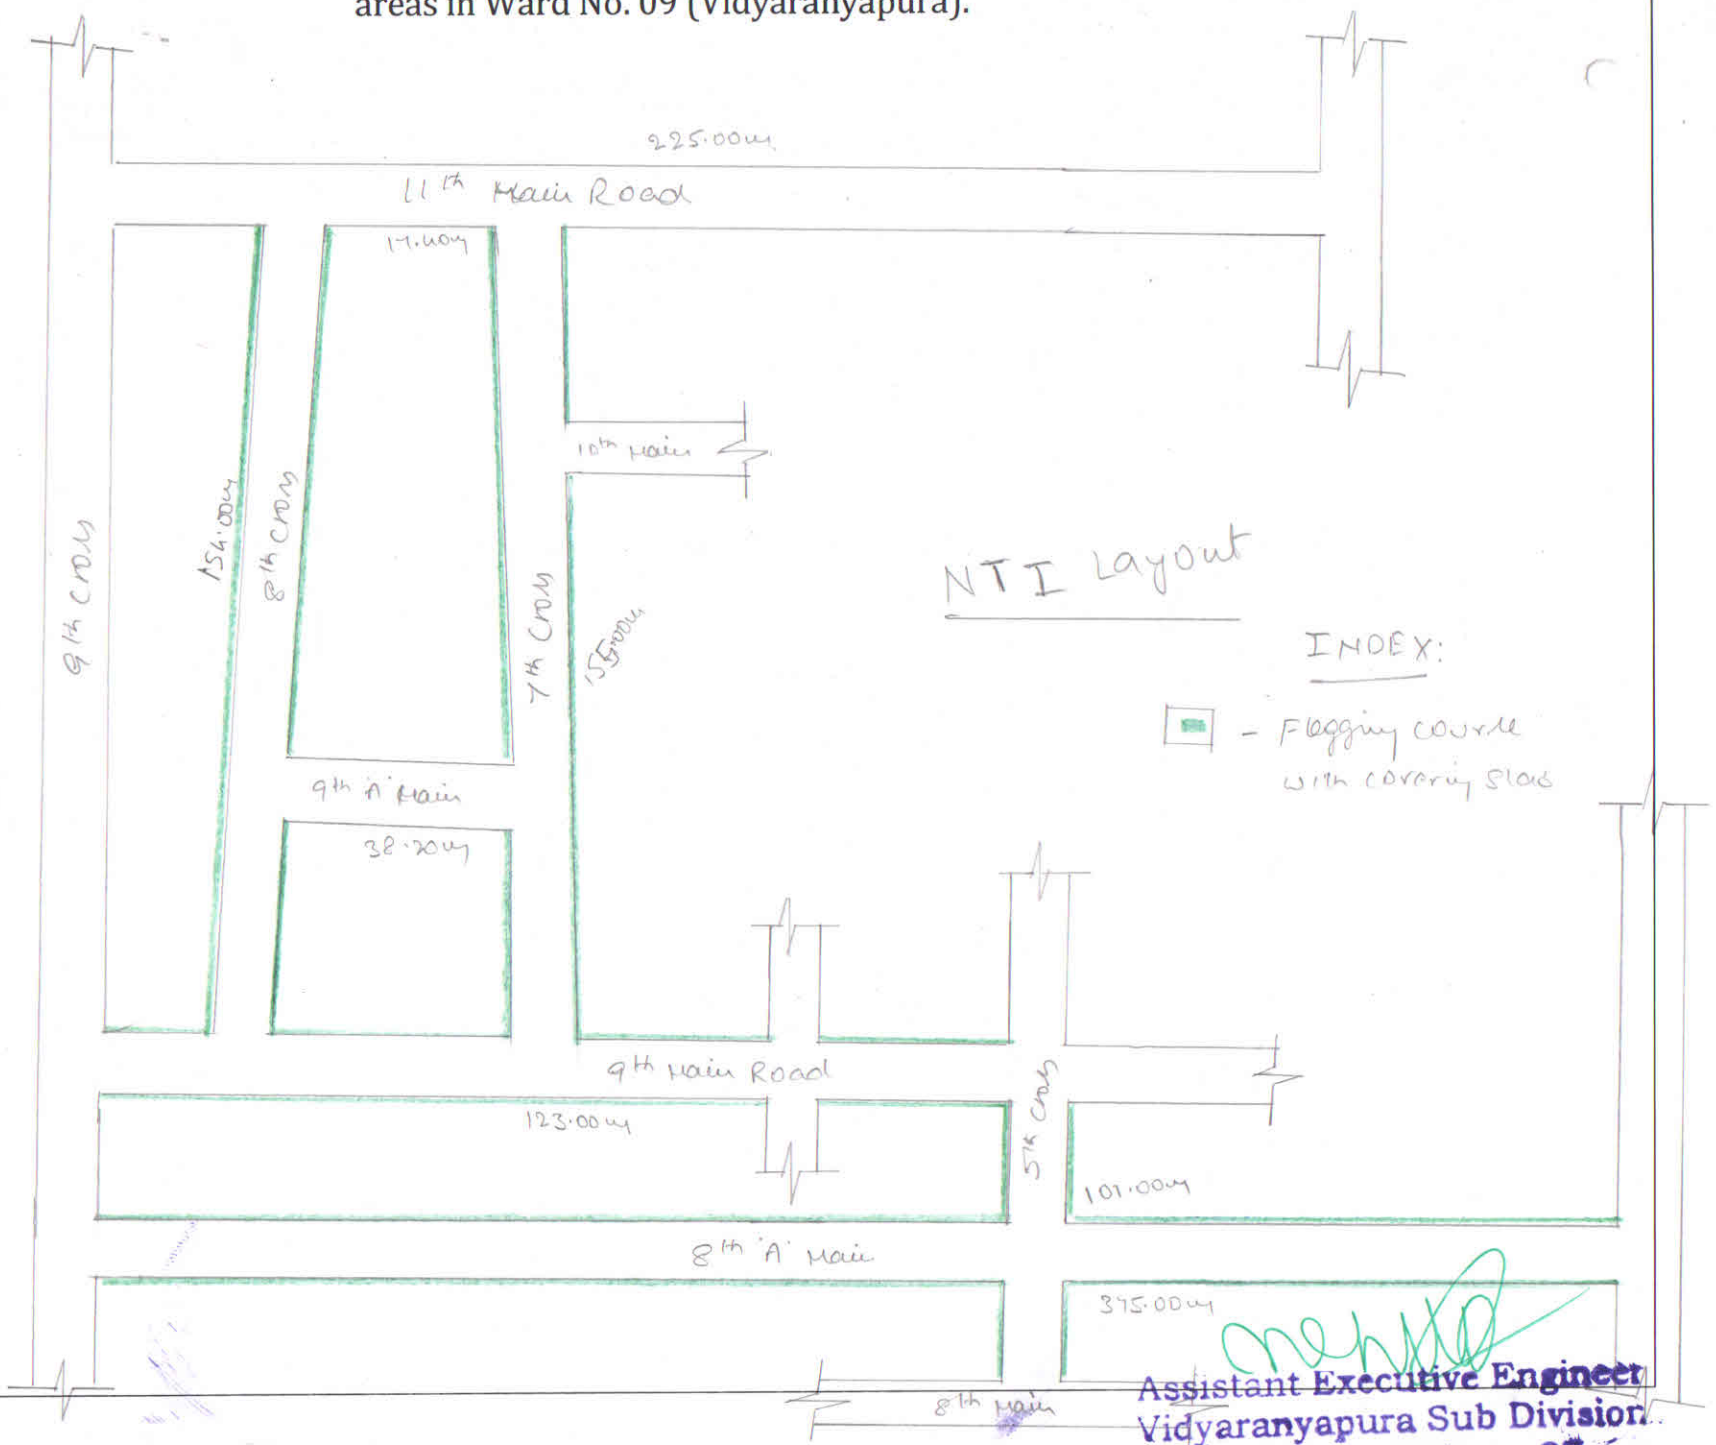

Assistant Executive Engineer
Vidyaranyapura Sub Division
BBMP, Bangalore - 97